(4) (16)

SKETCH SHOWING CONSTRUCTION OF RCC DRAIN AT VISHALA PUBLIC SCHOOL, IN WARD NO-13 IN SHETTYHALLI SUB DIVISION.

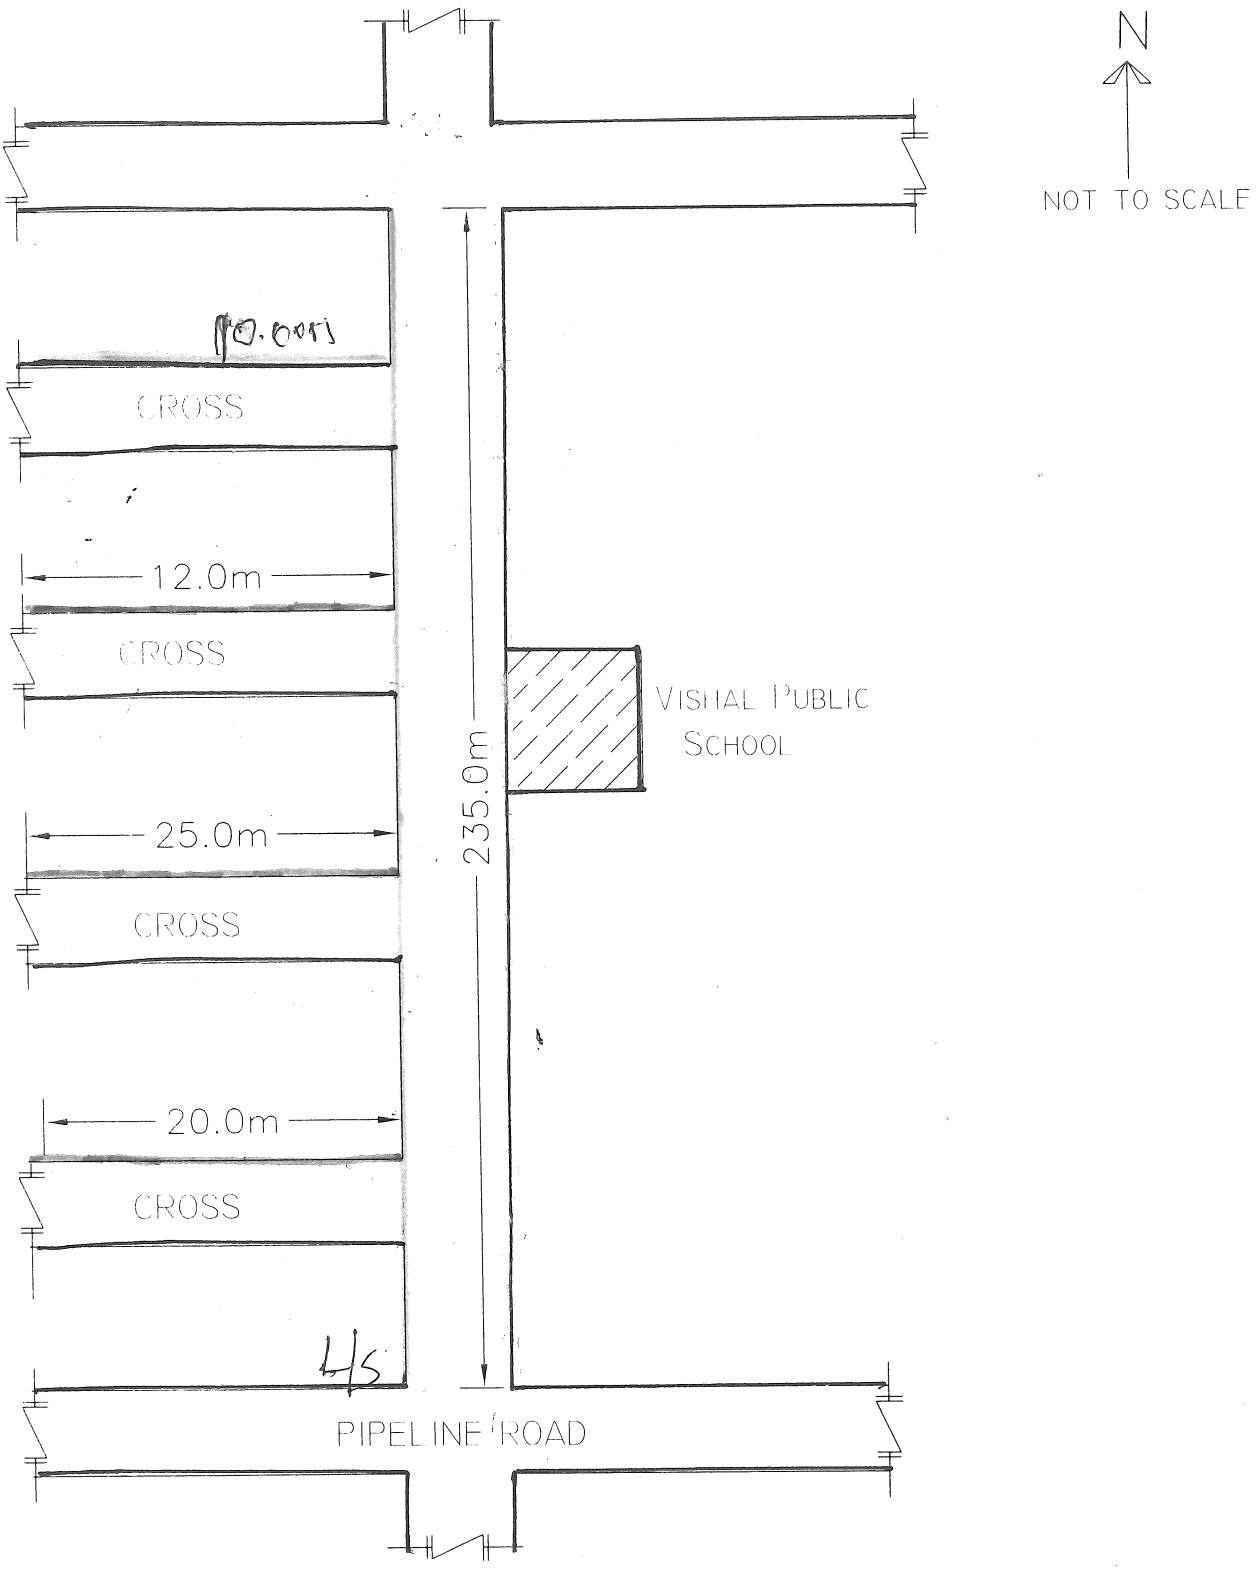

INDEX

- RCC DRAIN
- Desilting

Asst Engineer
Ward No-13

Asst Executive Engineer
Shettyhalli Sub-Division
B.B.M.P